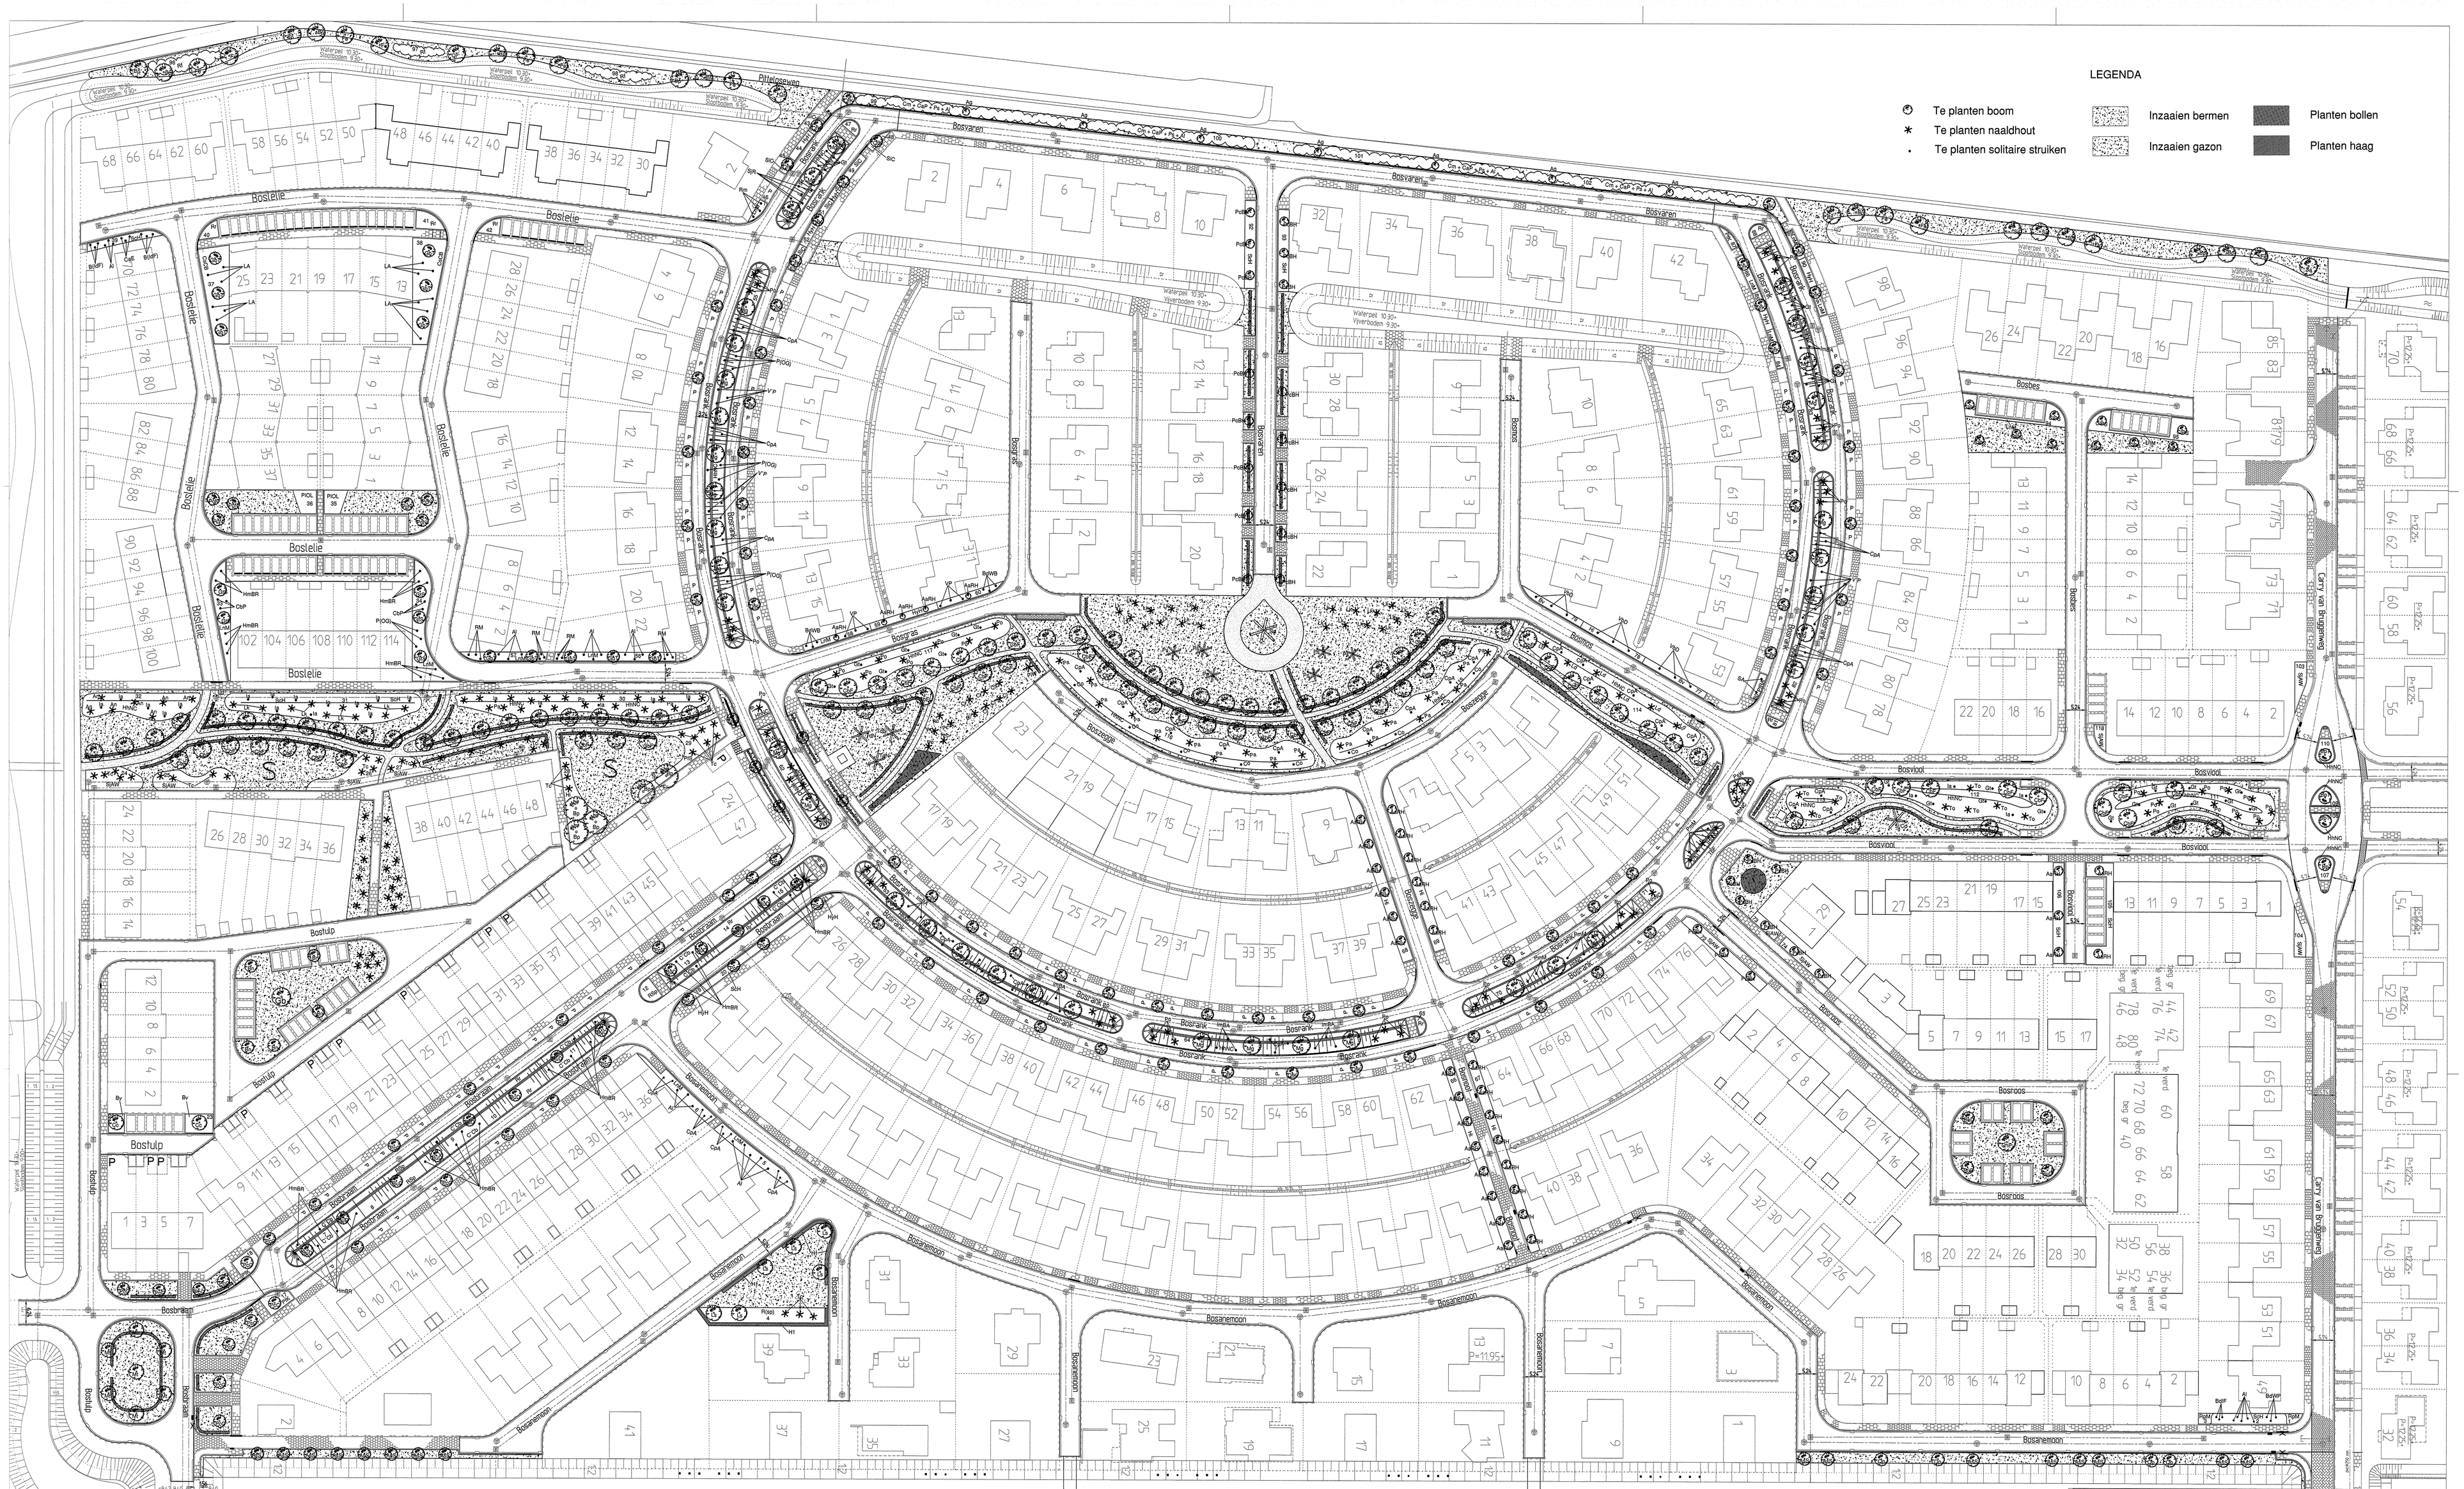
LEGENDA
Te planten boom
Te planten naaldhout
Te planten solitaire struiken
Inzaaien bermen
Inzaaien gazon
Planten bollen
Planten haag
Bosvaren
Bostelie
Bosbes
Bosroos
Bosvioot
Bosrank
Bosanemoon
Bostulp
Bosbraam
